




Rear
Elevation

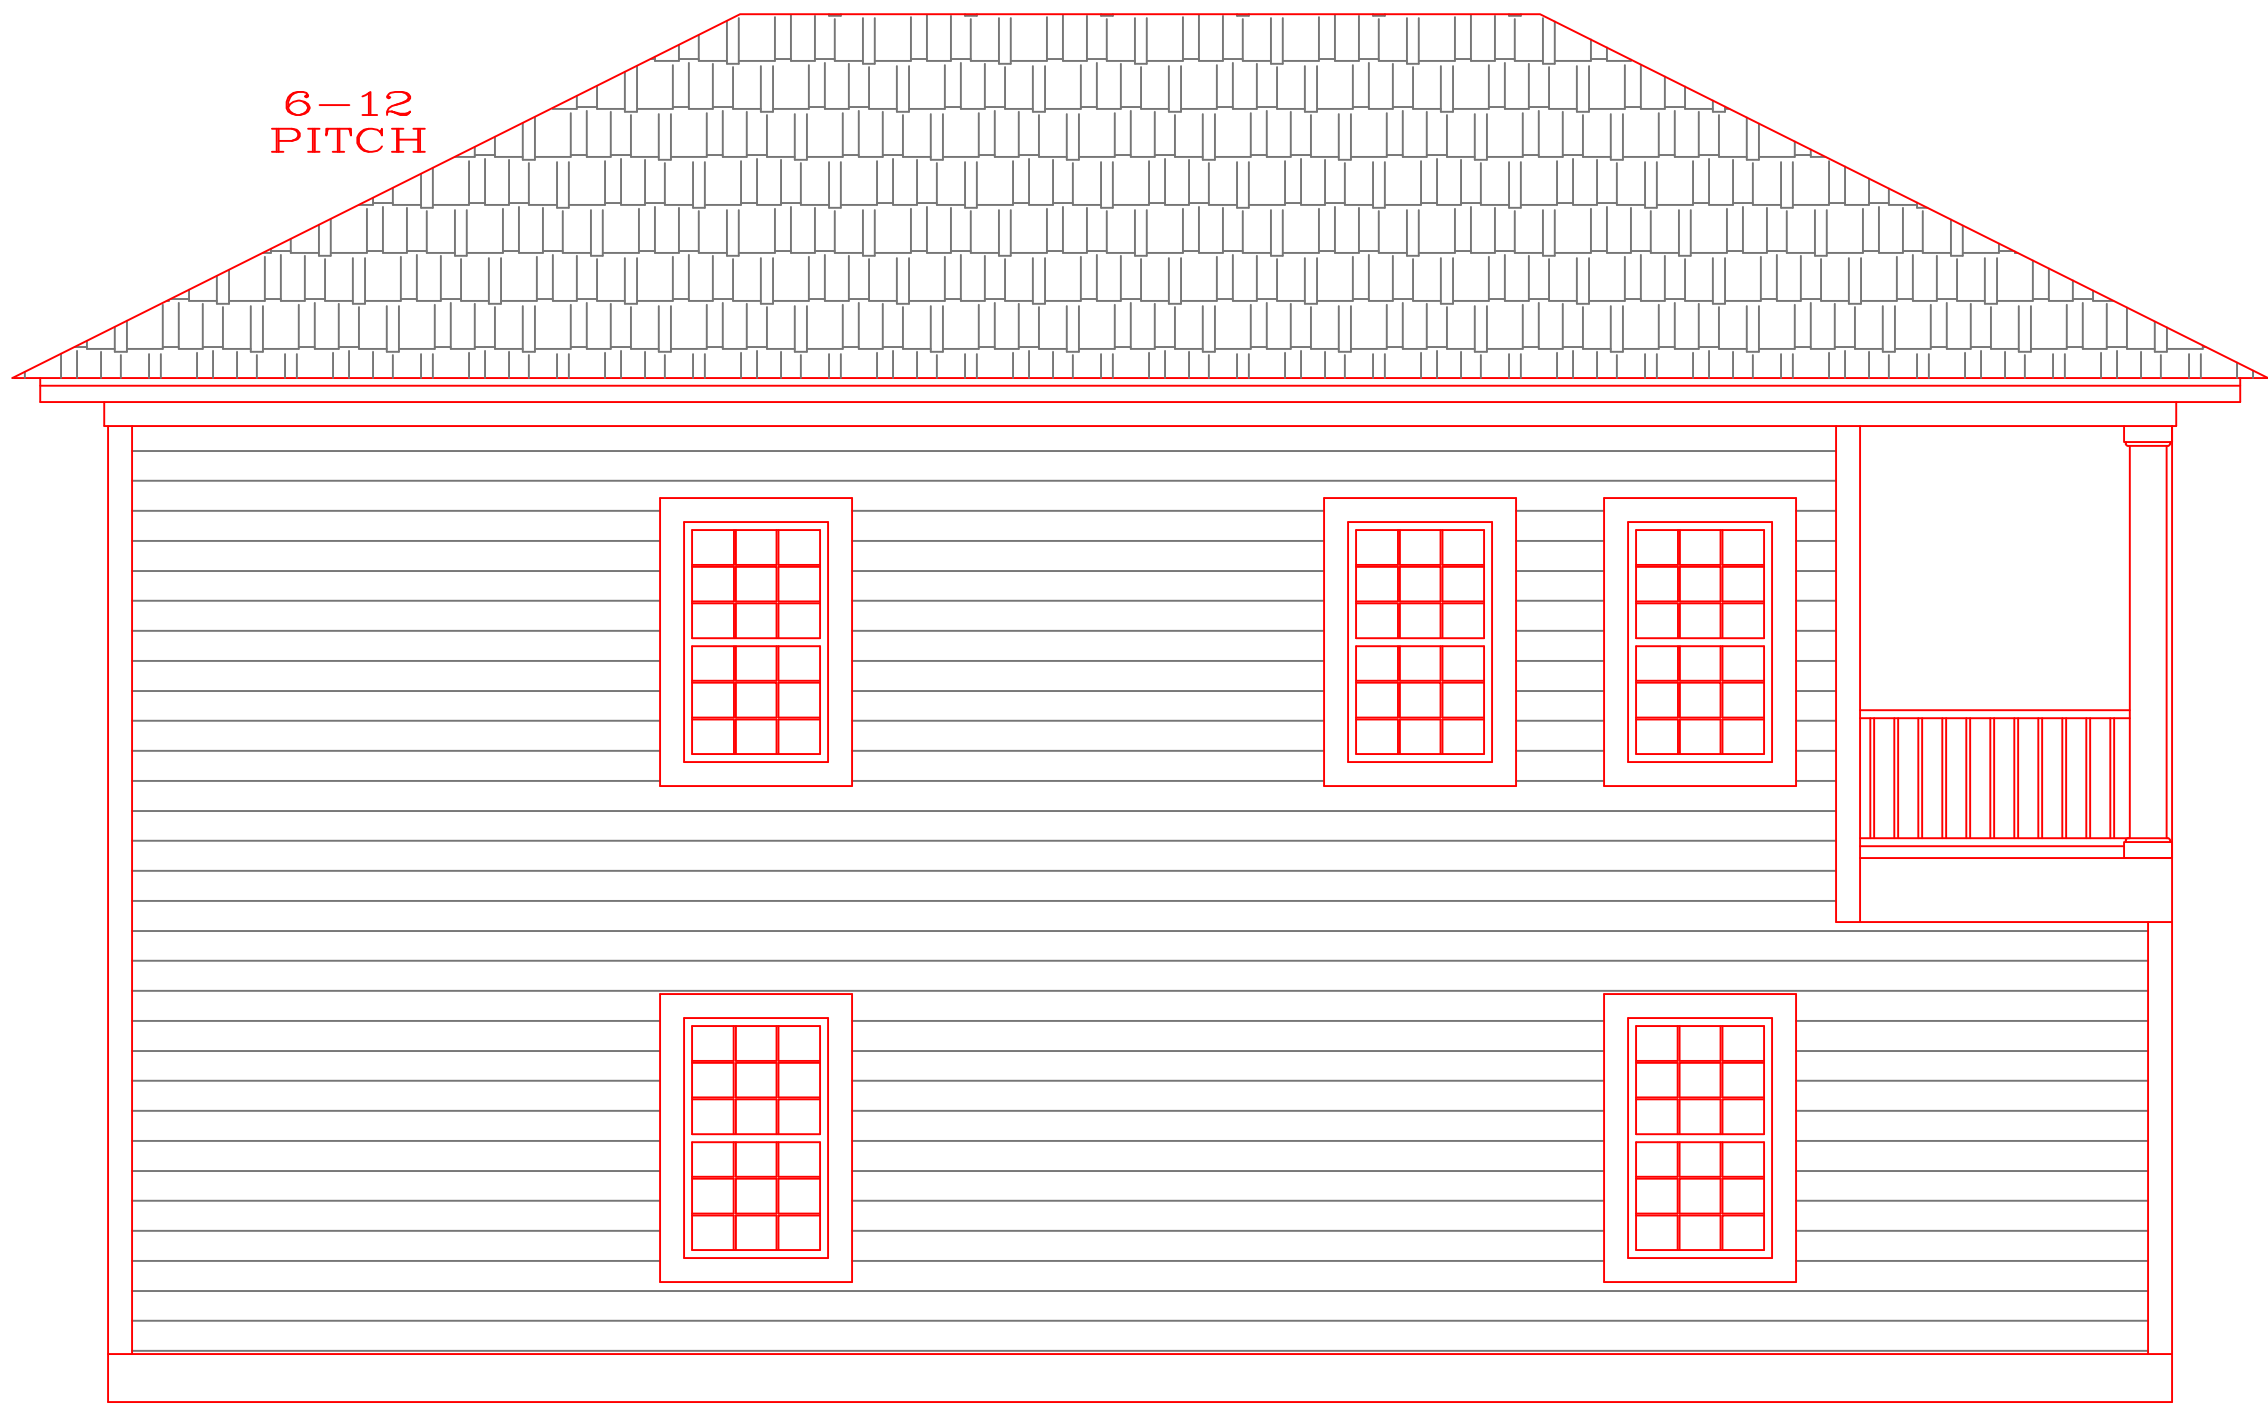

Left
Elevation

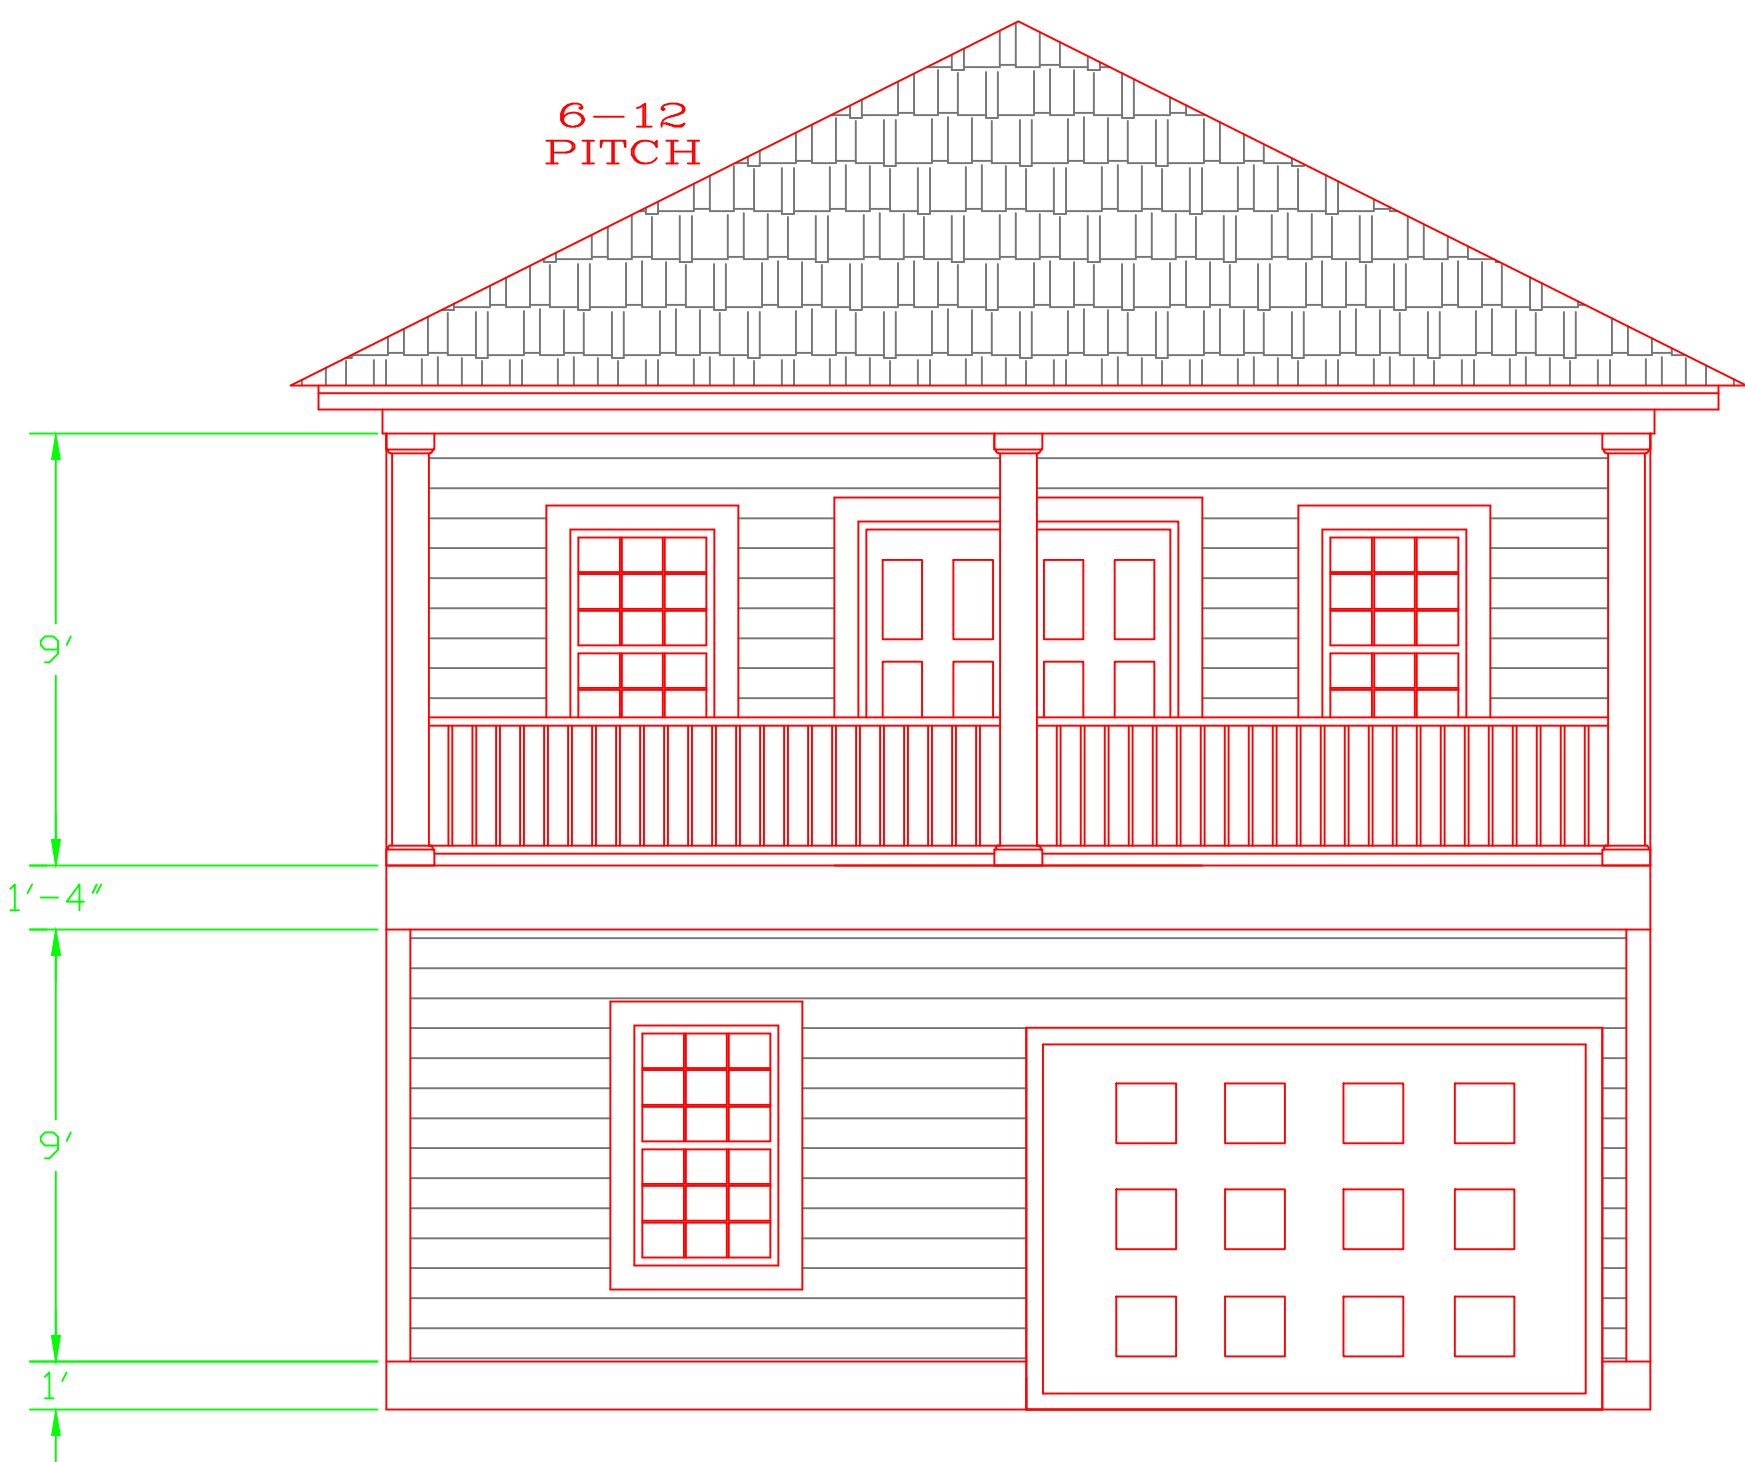

Front
Elevation

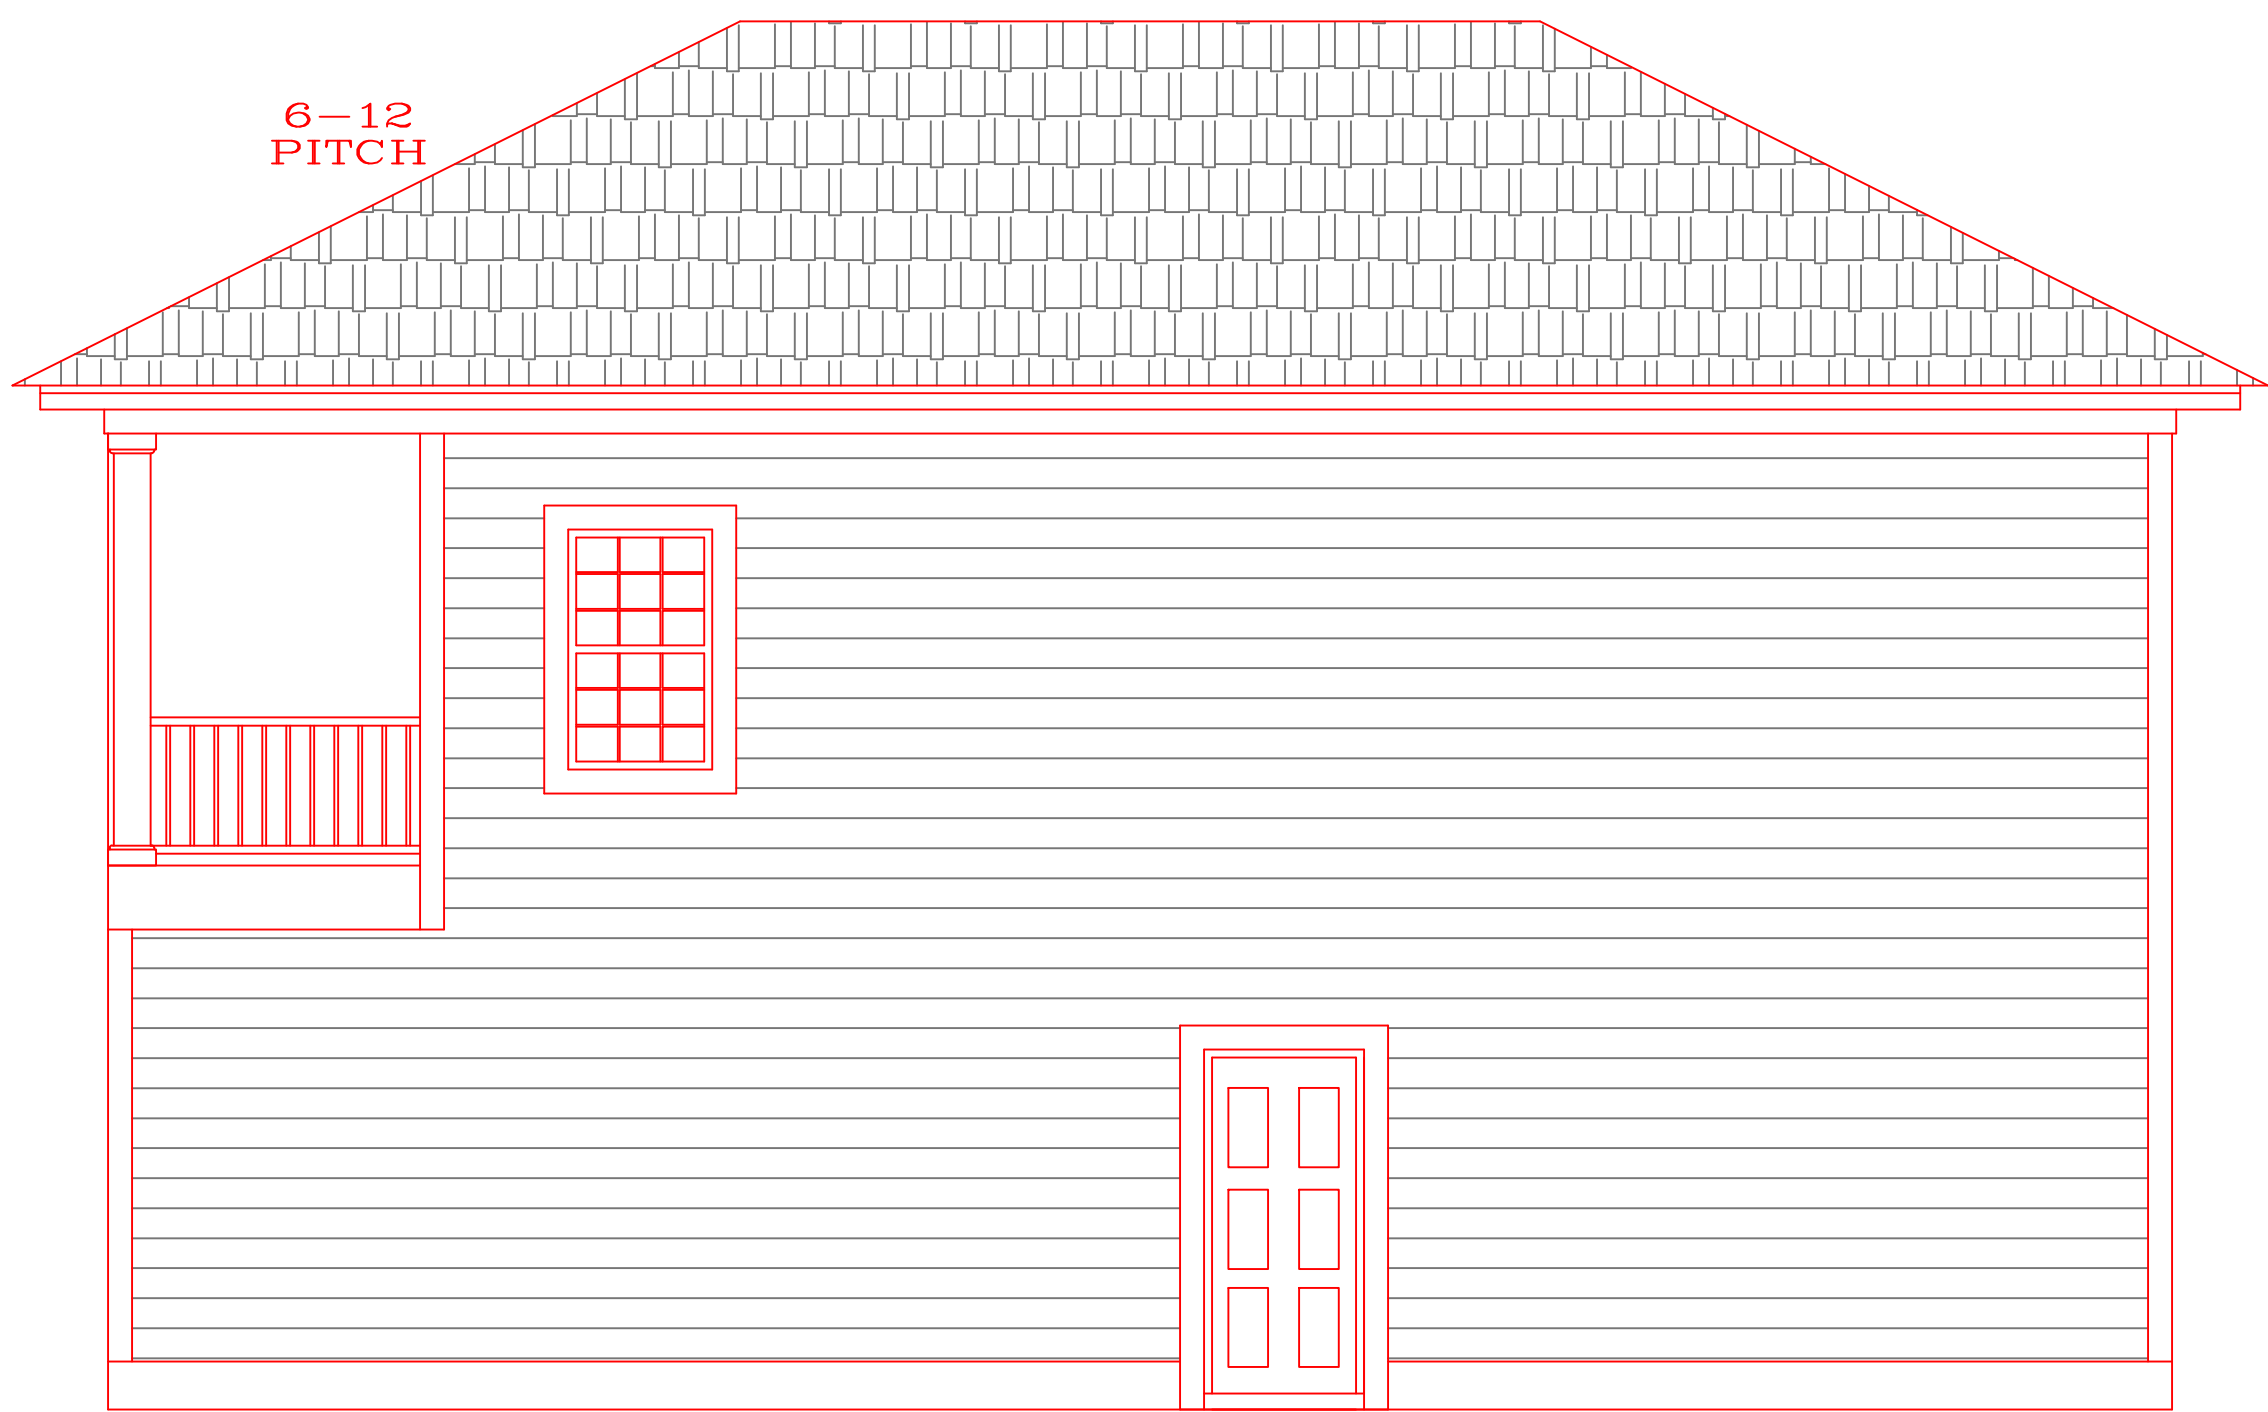

Right
Elevation

THESE DRAWINGS AND ANY ATTACHED DOCUMENTS ARE THE SOLE PROPERTY OF ADAM M. JORDAN. NO PART OF THESE DRAWINGS OR ANY ATTACHED DOCUMENTS MAY BE REPRODUCED, COPIED, OR TRANSMITTED IN ANY FORM OR BY ANY MEANS, ELECTRONIC OR MECHANICAL, WITHOUT THE WRITTEN PERMISSION OF ADAM M. JORDAN. THESE DRAWINGS WERE PRODUCED FOR THE CLIENT NAMED AND ARE NOT TO BE REUSED WITHOUT THE WRITTEN PERMISSION OF ADAM M. JORDAN. THE CONTRACTOR SHALL VERIFY EXISTING CONDITIONS AND SHALL CONFIRM MEASUREMENTS, MATERIALS AND ALL OTHER PERTINENT DESIGN DECISIONS PRIOR TO THE START OF CONSTRUCTION. THE CONTRACTOR SHALL BE SOLELY RESPONSIBLE FOR OBTAINING ALL NECESSARY PERMITS AND ENGINEERING REQUIRED TO CONSTRUCT THESE DRAWINGS. ENGINEERING DESIGNS SHALL SUPERSEDE THESE DRAWINGS. ADAM M. JORDAN IS NOT NOR DOES HE REPRESENT HIMSELF TO BE AN ARCHITECT OR ENGINEER.

BUILDING CODES CAN VARY FOR DIFFERENT GEOGRAPHICAL LOCATIONS AND THESE PLANS MAY NOT COMPLY WITH THE CODES GOVERNING THE PURCHASER'S BUILDING SITE. THEREFORE, IT IS THE PURCHASER'S RESPONSIBILITY TO CONSULT WITH THE PROPER CONSTRUCTION PROFESSIONALS TO ASCERTAIN THE SUITABILITY OF THESE PLANS FOR THAT SITE AND, IF NECESSARY, MAKE ANY CHANGES OR VARIATIONS REQUIRED. ALL CHANGES SHALL BE THE RESPONSIBILITY OF THE PURCHASER AND THE PURCHASER'S CONSTRUCTION ADVISORS.

PLAN DESIGNED FOR:	
BUNGALOW BAY	
DRAWN BY:	
ADAM JORDAN	
RESIDENTIAL DESIGN	


March 20, 2019
January 30, 2019
January 28, 2019
January 24, 2019

ADAM JORDAN
RESIDENTIAL DESIGN
309 CLOVER BROOK CIRCLE
CONWAY, S.C. 29526
(843) 283-6204


CLK BUILDERS, INC.
195 PRATHER PARK DRIVE
MYRTLE BEACH, SOUTH CAROLINA

Elevations

SHEET
1 OF 3
SCALE
1/4" = 1'-0"

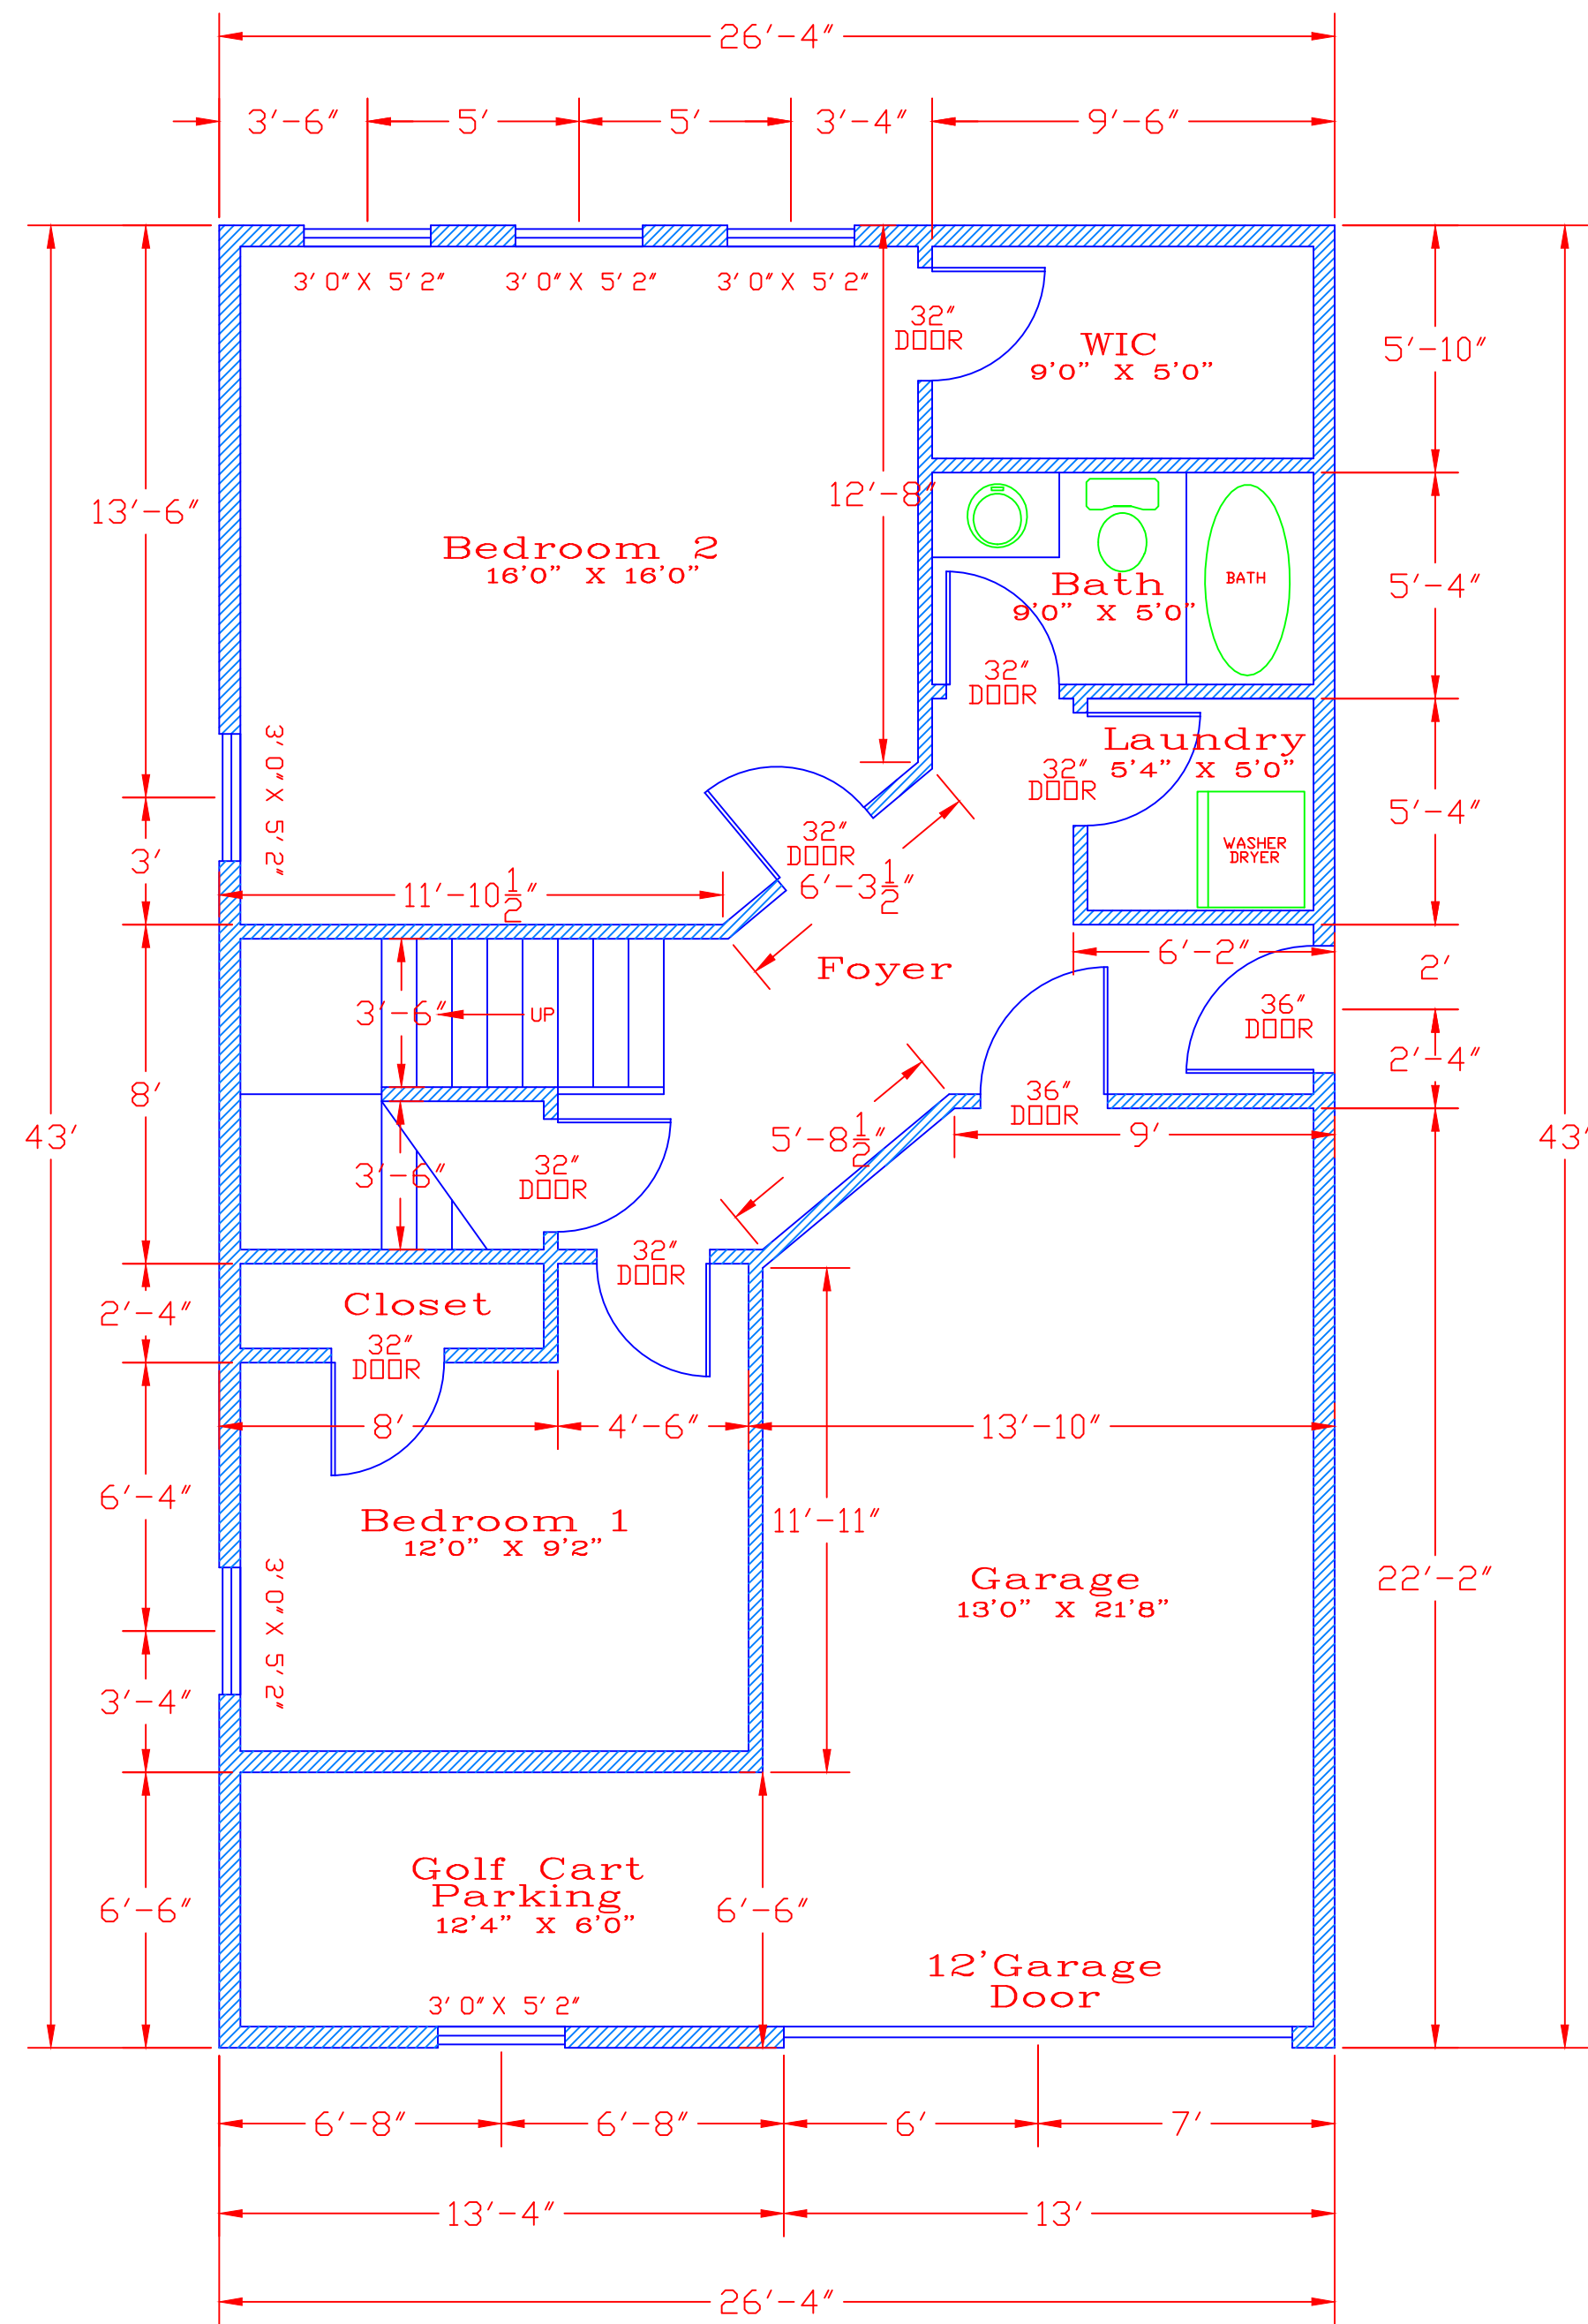

First Floor
9' CEILING

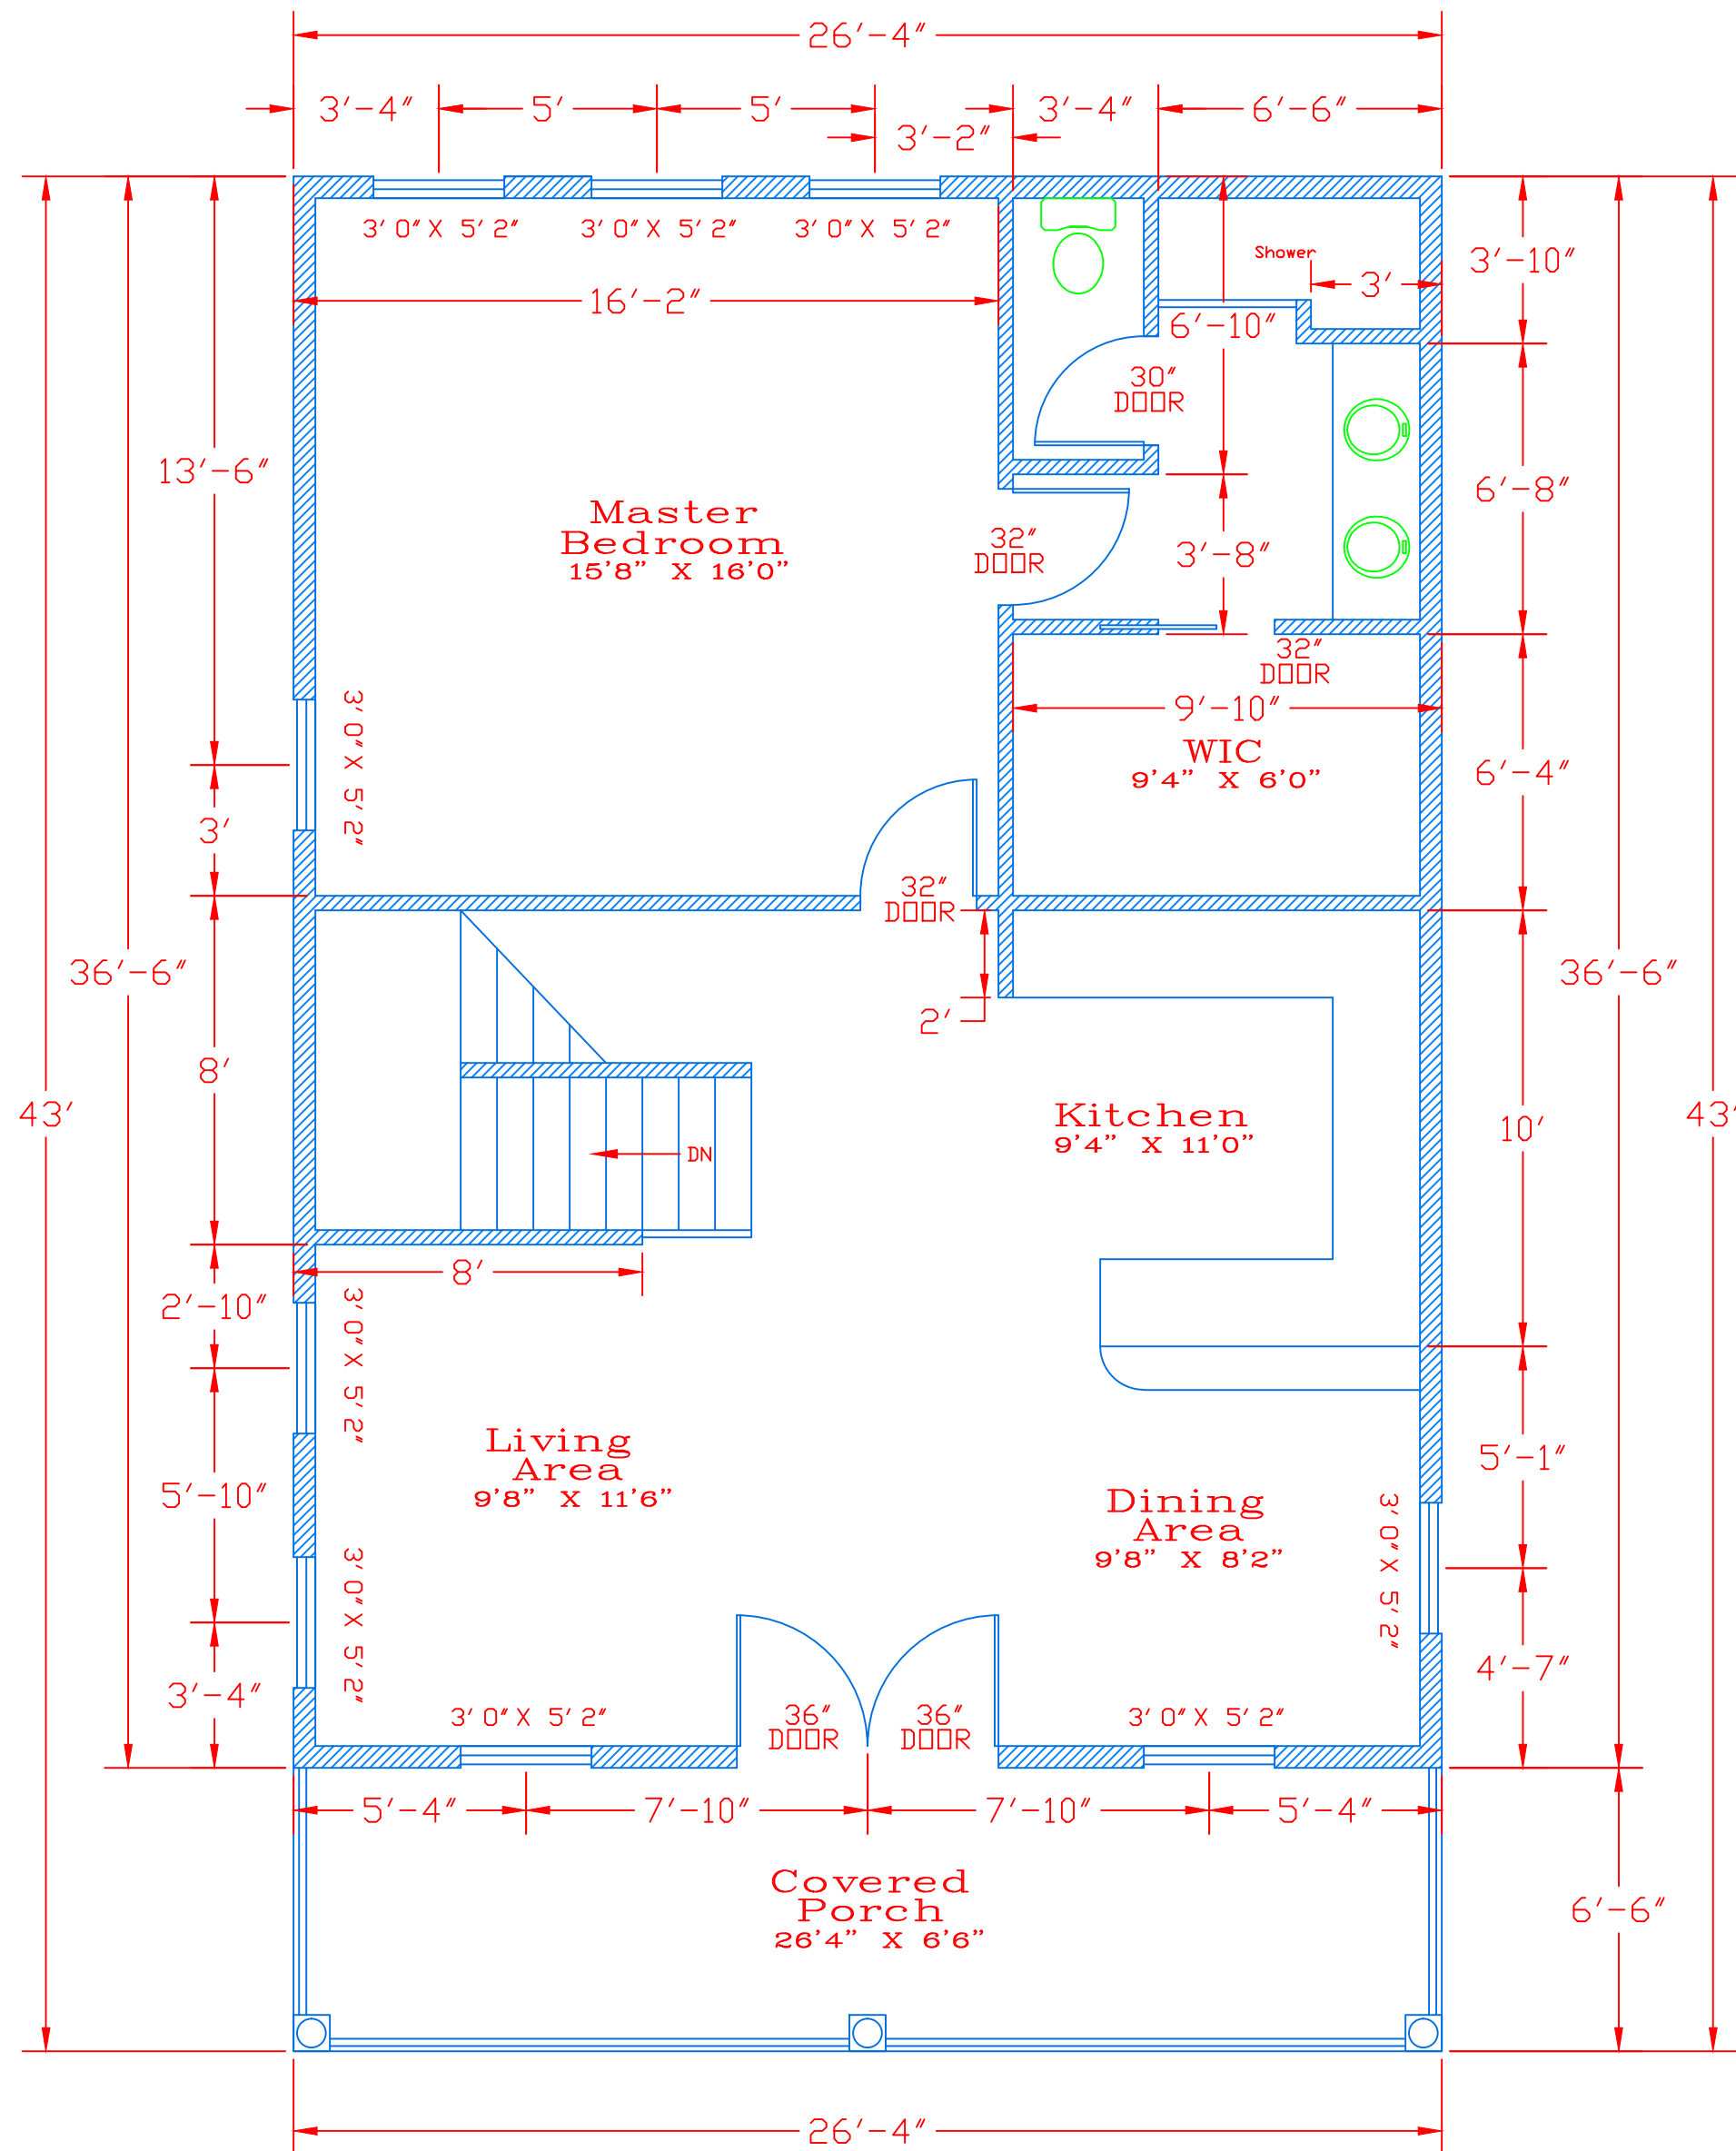

Second Floor
9' CEILING

THESE DRAWINGS AND ANY ATTACHED DOCUMENTS ARE THE SOLE PROPERTY OF ADAM M. JORDAN. NO PART OF THESE DRAWINGS SHALL BE REPRODUCED OR TRANSMITTED IN ANY FORM OR BY ANY MEANS, ELECTRONIC OR MECHANICAL, INCLUDING PHOTOCOPYING, RECORDING, OR BY ANY INFORMATION STORAGE AND RETRIEVAL SYSTEM, WITHOUT THE WRITTEN PERMISSION OF ADAM M. JORDAN. THESE DRAWINGS ARE NOT TO BE USED FOR ANY OTHER PROJECTS WITHOUT THE WRITTEN PERMISSION OF ADAM M. JORDAN. THE CONTRACTOR SHALL VERIFY EXISTING CONDITIONS AND SHALL CONFIRM MEASUREMENTS, MATERIALS AND ALL OTHER PERTINENT DESIGN DECISIONS PRIOR TO THE START OF CONSTRUCTION. THE CONTRACTOR SHALL BE SOLELY RESPONSIBLE FOR OBTAINING ALL NECESSARY PERMITS AND FOR THE ACCURACY OF THE FIELD SURVEYING REQUIRED FOR THESE DRAWINGS. ENGINEERING DESIGNS SHALL SUPERSEDE THESE DRAWINGS. ADAM M. JORDAN IS NOT NOR DOES HE REPRESENT HIMSELF TO BE AN ARCHITECT OR ENGINEER.

BUILDING CODES CAN VARY FOR DIFFERENT GEOGRAPHICAL LOCATIONS AND THESE PLANS MAY NOT COMPLY WITH THE CODES GOVERNING THE PURCHASER'S BUILDING SITE. THEREFORE, IT IS THE PURCHASER'S RESPONSIBILITY TO CONSULT WITH THE PROPER CONSTRUCTION PROFESSIONALS TO ASCERTAIN THE SUITABILITY OF THESE PLANS FOR THAT SITE AND, IF NECESSARY, MAKE ANY CHANGES OR VARIATIONS REQUIRED. ALL CHANGES SHALL BE THE RESPONSIBILITY OF THE PURCHASER AND THE PURCHASER'S CONSTRUCTION ADVISORS.

PLAN DESIGNED FOR:	BUNGALOW BAY
DRAWN BY:	ADAM JORDAN RESIDENTIAL DESIGN

March 20, 2019
January 28, 2019
January 24, 2019

ADAM JORDAN
RESIDENTIAL DESIGN
309 CLOVER BROOK CIRCLE
CONWAY, S.C. 29526
(843) 283-8204

CLK BUILDERS, INC.
195 PRATHER PARK DRIVE
MYRTLE BEACH, SOUTH CAROLINA

Dimensions

SHEET
3 OF 3
SCALE
1/4" = 1'-0"